





ANEXO II

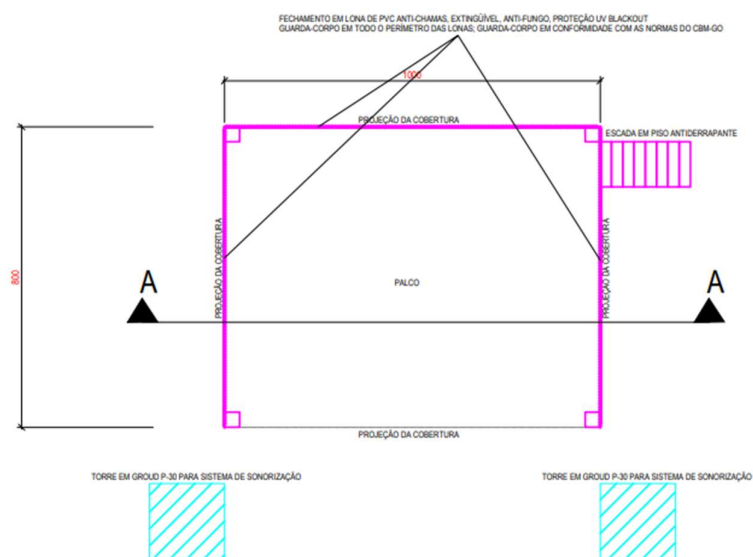

PALCO DE MÉDIO PORTE
ESC 1:100

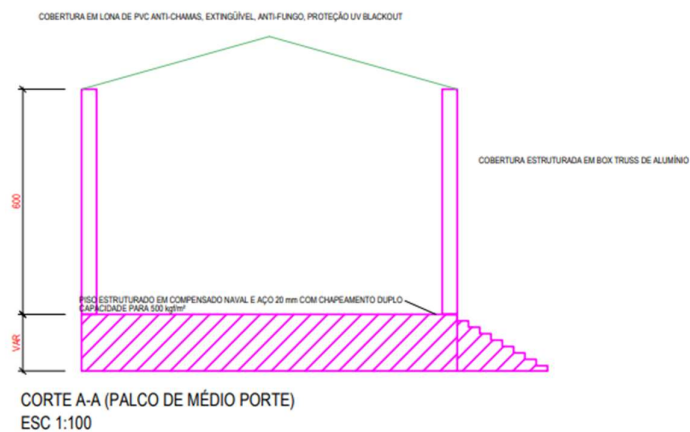

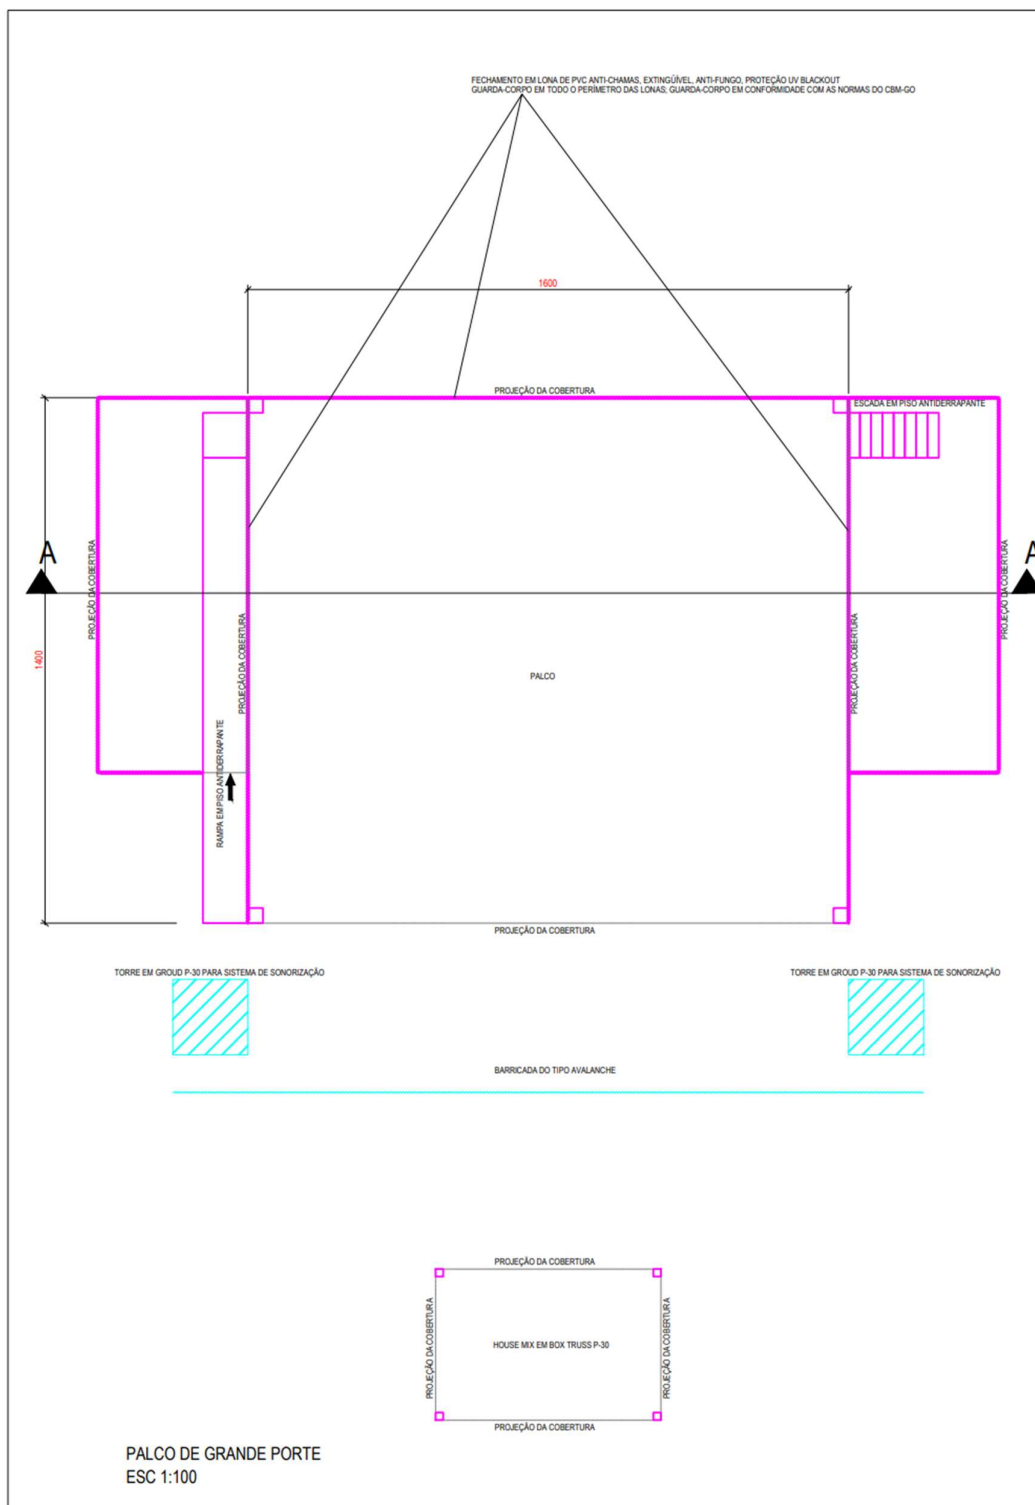

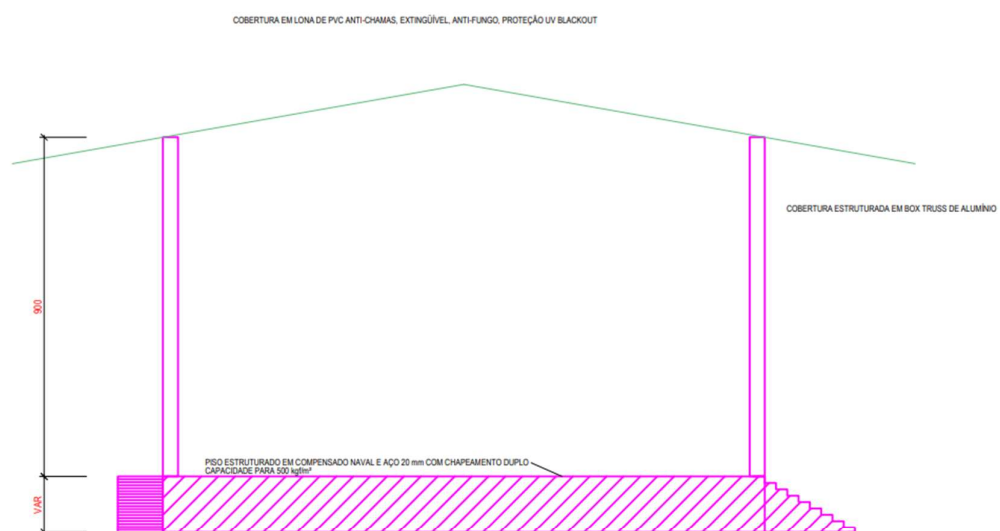

CORTE A-A (PALCO DE GRANDE PORTE)
ESC 1:100